PLAN 19K

The numerical data of this Diagram are sufficiently consistent, General No. 169, 1896.

Vv: 9. 14-13

Examiner.

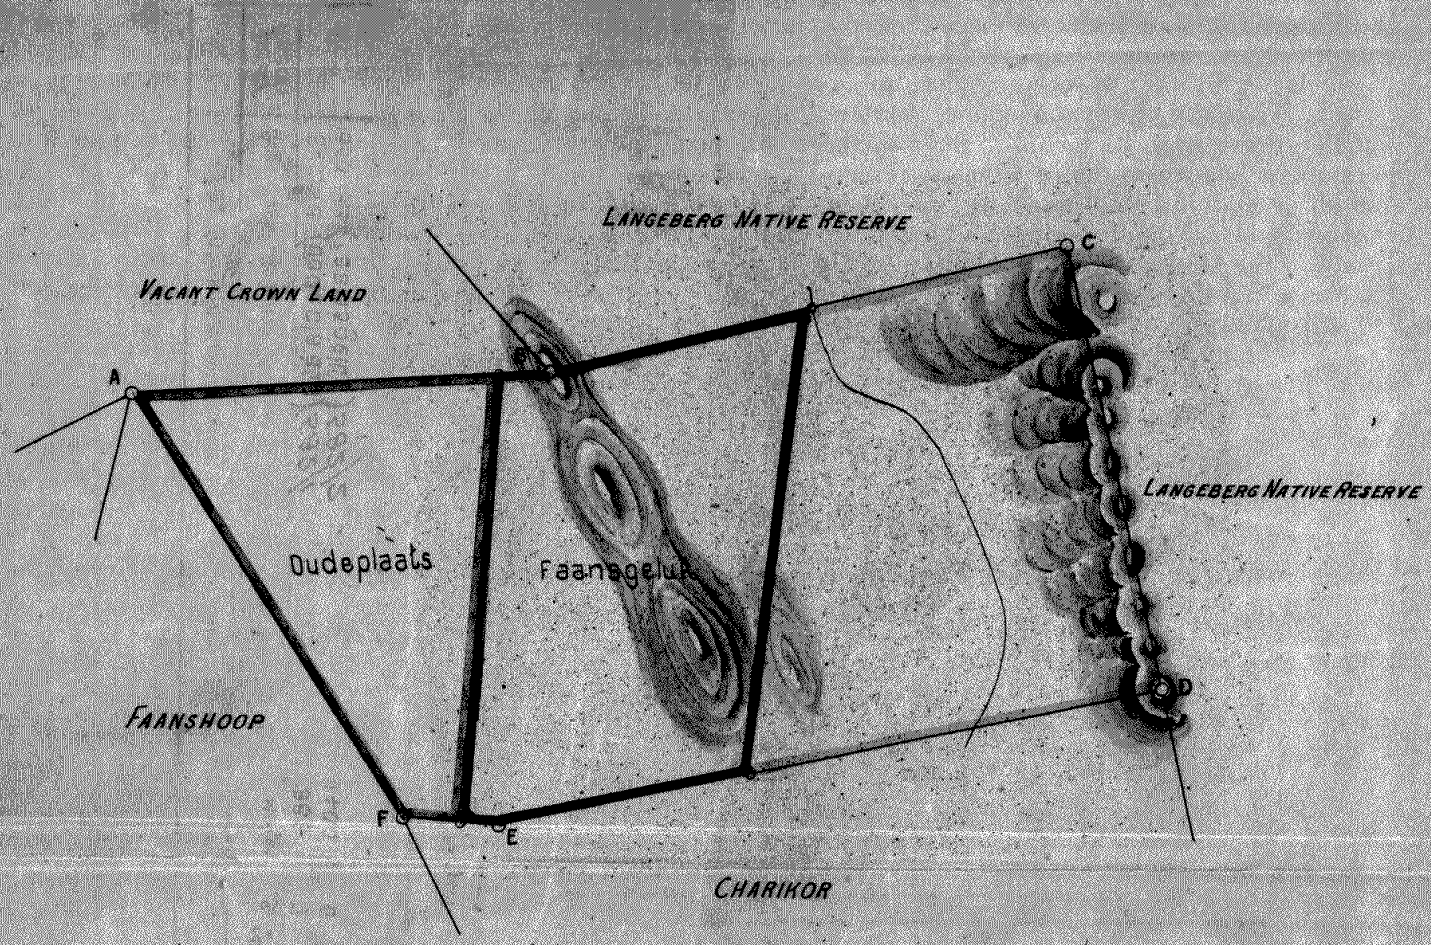

THE FARM Langkloof No. 582

KURUMAN

For subdivisions of this diagram see outline Vr. L. III — 202.

	CO-ORDINATES. Y	X		ANGLES.			SIDES.	
A	- 14329·31	- 6181·63	A	59°	42′	40	AB	1055·86
B	- 13274·60	- 6132·07	B	191	7	10	BC	1340·06
C	- 11973·28	- 5812·16	C	88	27	10	CD	1124·99
D	- 11734·29	- 6911·48	D	89	47	40	DE	1702·98
E	- 13399·70	- 7267·21	E	162	24	40	EF	241·36
F	- 13639·94	- 7243·95	F	128	30	40	FA	1266·39

400 300 200 100 0 1000 2000

SCALE: 400 CAPE ROODS = 1 ENGLISH INCH.

The above Diagram lettered ABCDEF and bordered green

represents 3986 Morgen 7 Square Roods of land, situate in ~~Ward~~ P.C. No. 12 Division of ~~Uitenhage~~ Kuruman

Being that portion of Omcamp's others Selection, called Langkloof

Bounded (Northwards by Vacant Crown Land & Langeberg Native Reserve
Eastwards " Langeberg Native Reserve
Southwards " Charikor
SouthWestwards " Faanshoop

Framed from actual Survey by
J. C. Wentzel
dated January aug 1895
Sworn Land Surveyor.

For list of deductions see back of diagram

I certify that this Diagram belongs to the title deed this day issued in favour of
Nicholaas Francois Van der Merwe.

C. Mathews.
1870 Surveyor-General.

Surveyor-General's Office,
~~Uitenhage~~ Cape Town 17th April. 1899.

C
5/784/15